EXHIBIT "C"
ACCOMPANYING REPORT OF
F.C. HERRMANN
CONS. ENG.

PROFILE OF LEVEES
FOR
PROPOSED RECLAMATION OF
LANDS OF
A.O. STEWART
IN
RANCHO EL PESCADERO BETWEEN
SAN JOAQUIN RIVER AND PARADISE CUT
SCALES
HOR. 1"=4000'
VER. 1"=4'
ELEVATION U.S.E.D. DATUM

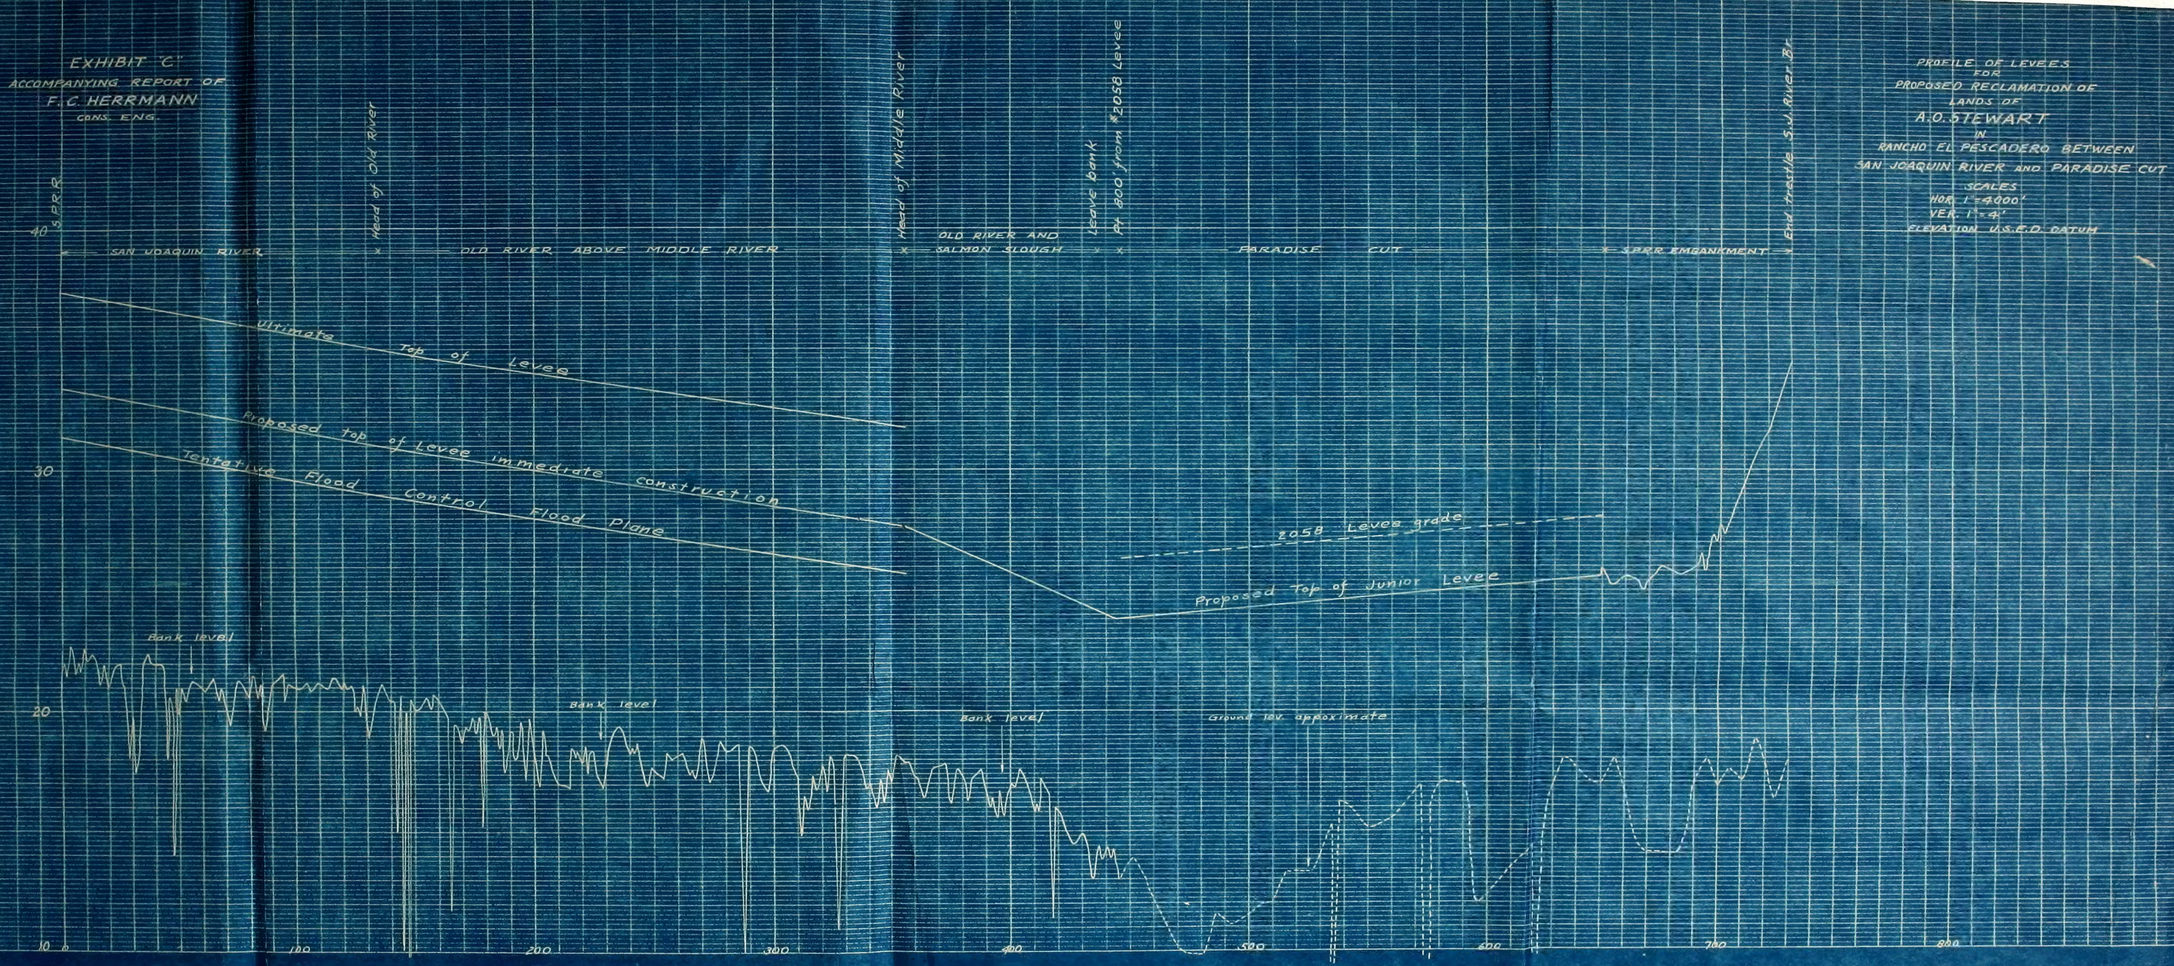

1960-X-315-001B